ALABAMA AVENUE SE CORRIDOR SAFETY STUDY

RECOMMENDATIONS

District Department of Transportation

WE ARE WASHINGTON DC

ALABAMA AVENUE SE CORRIDOR SAFETY STUDY

CROSS-SECTION 1

Bike lanes with center median

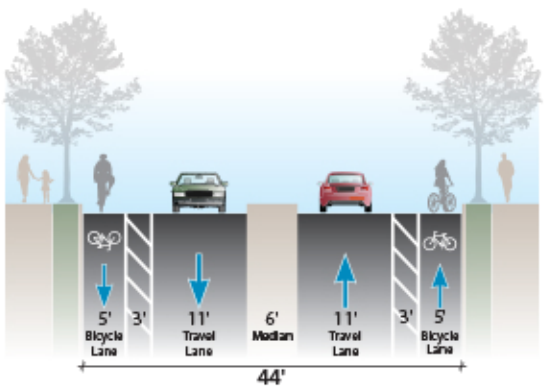

CROSS-SECTION 2

Bike lanes with parking on one side of the street

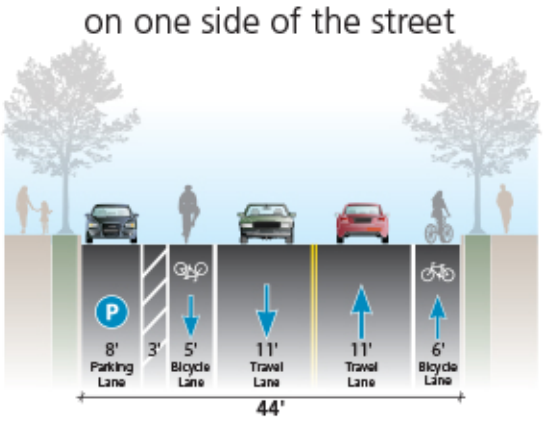

CROSS-SECTION 3

On street parking with curb extensions

CROSS-SECTION 4

Retain four travel lanes

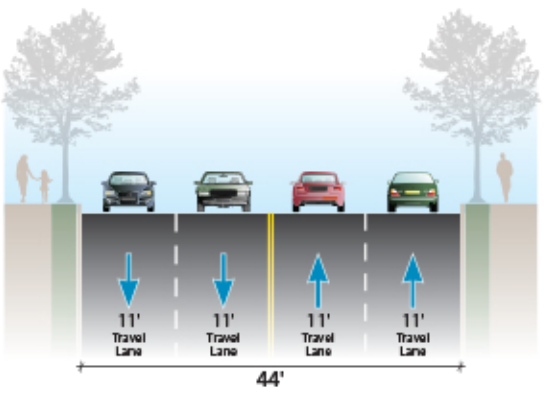

LOCATION-SPECIFIC INTERSECTION DESIGNS
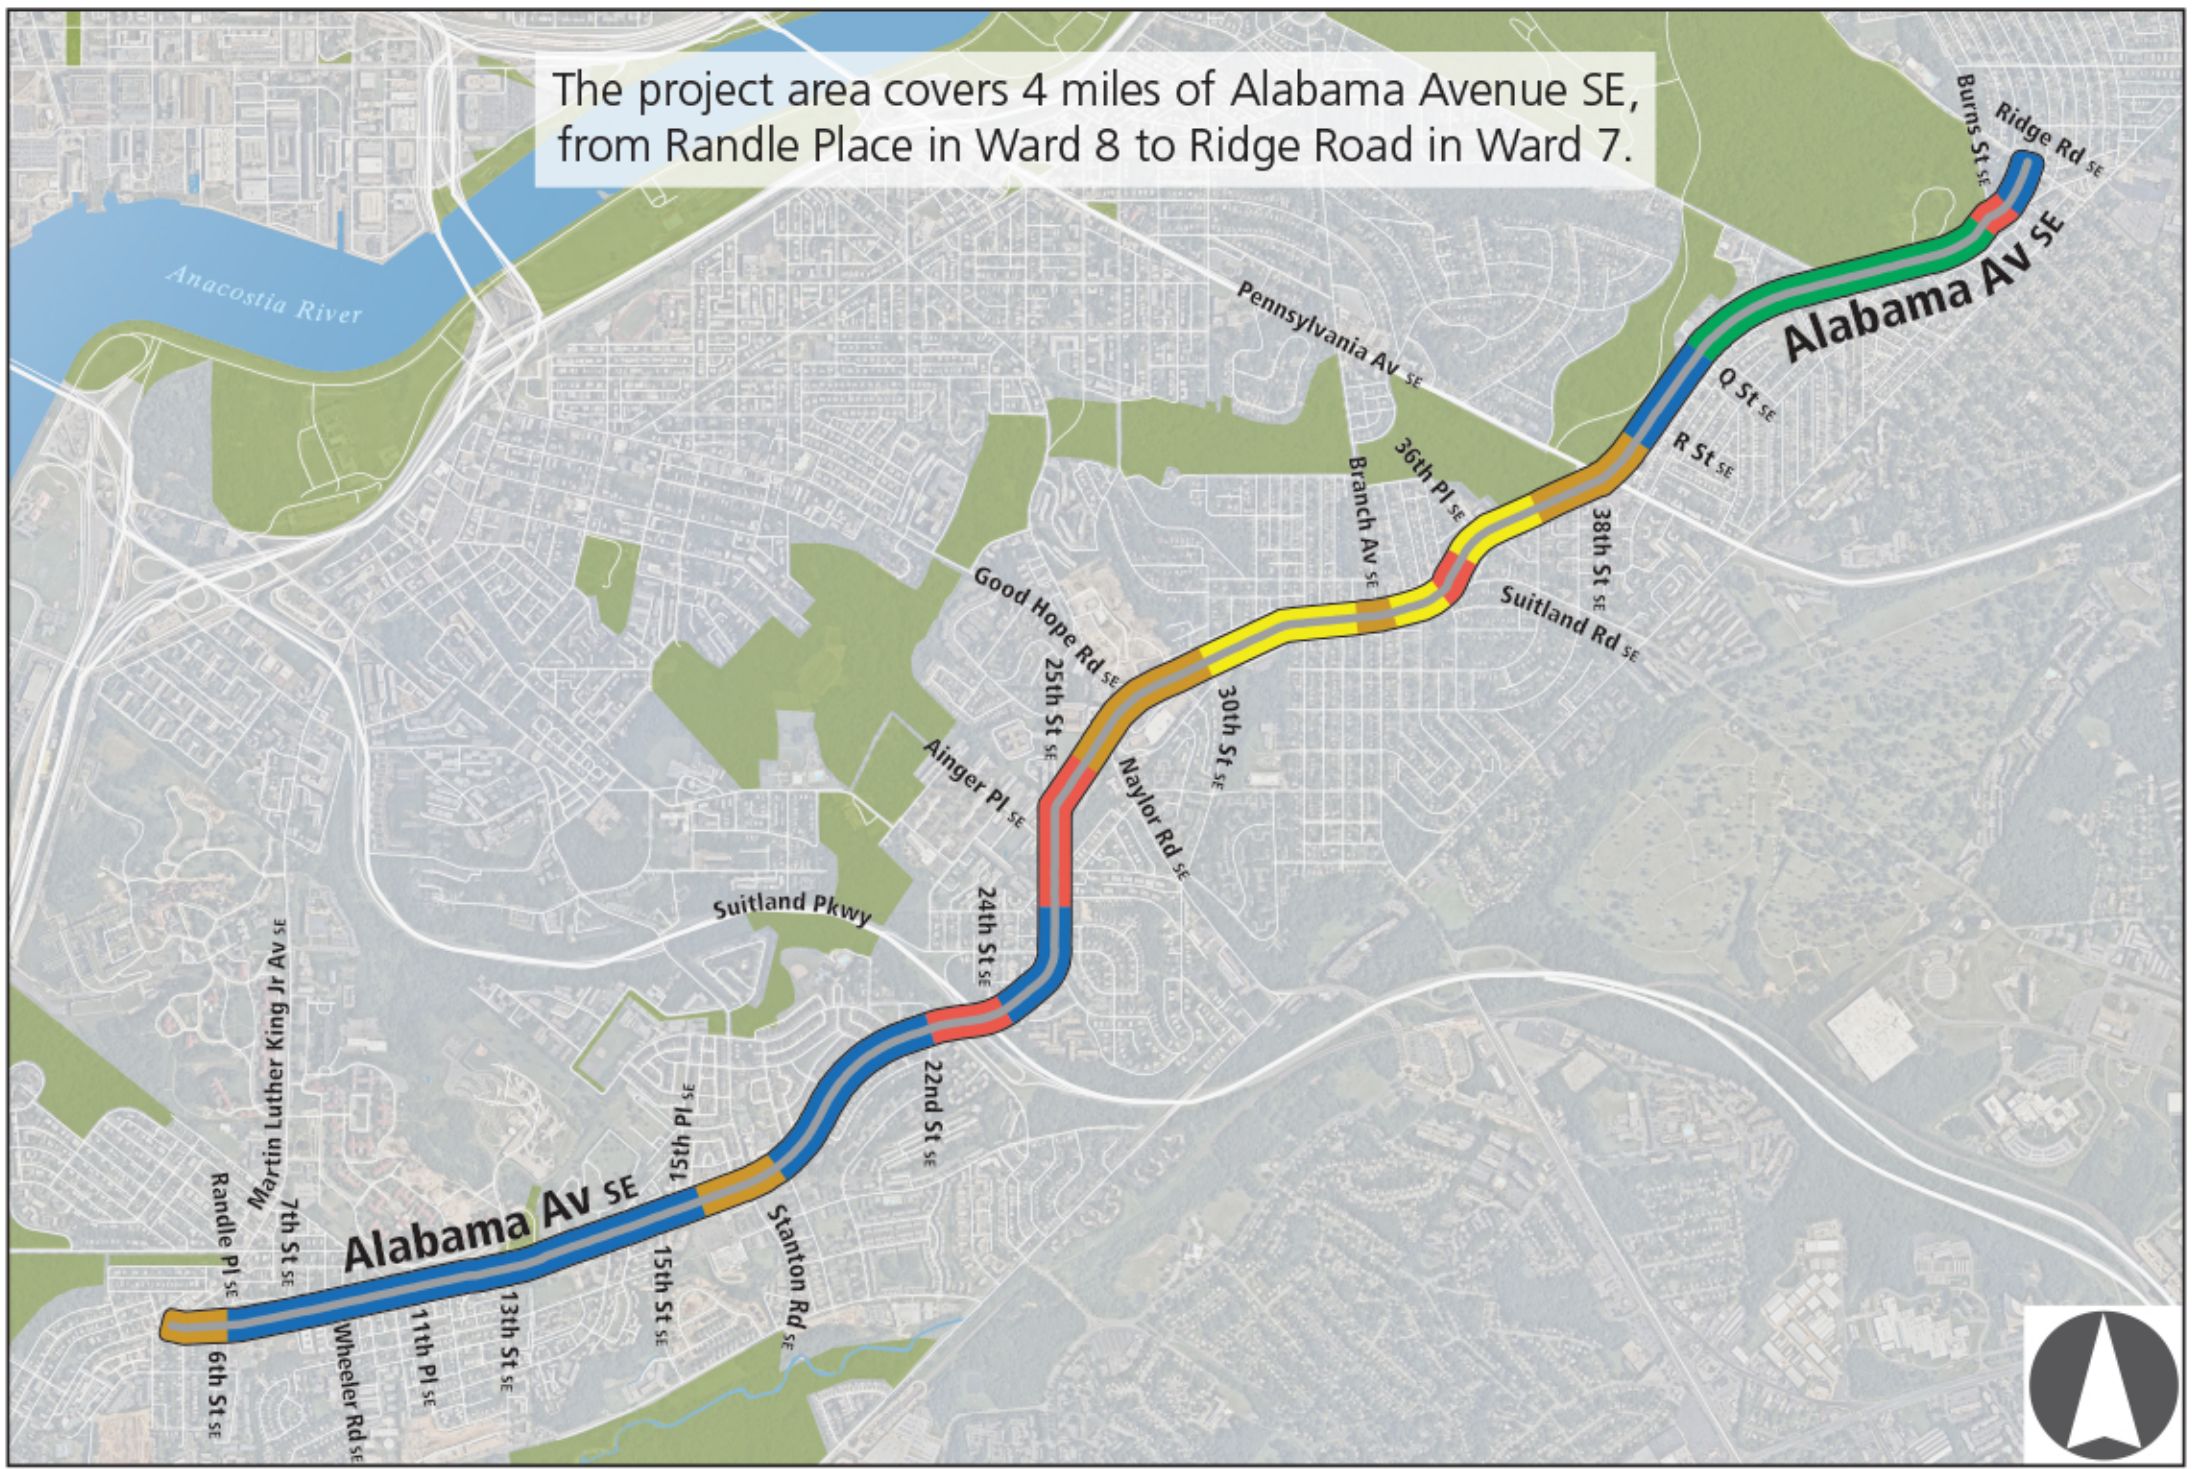
Recommendations tailored to local conditions